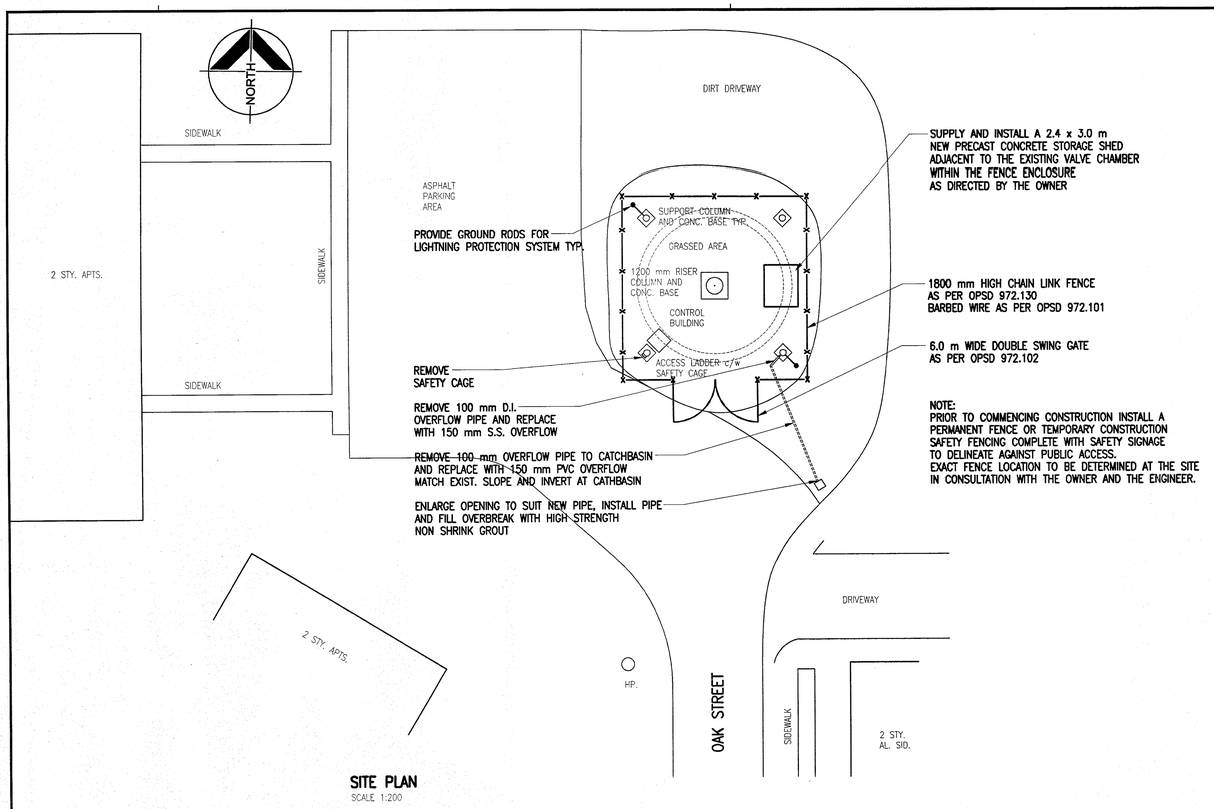

SITE PLAN
SCALE 1:200

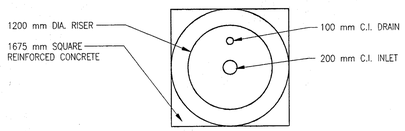

PLAN

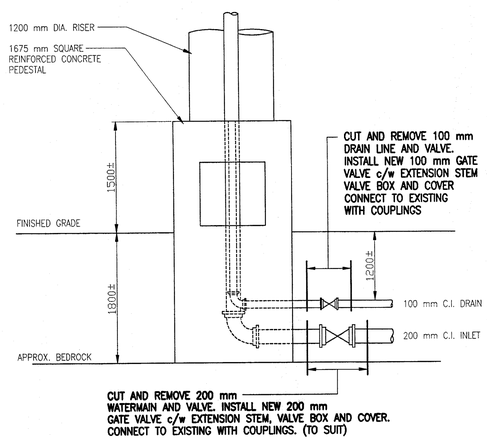

SECTION
SK-1

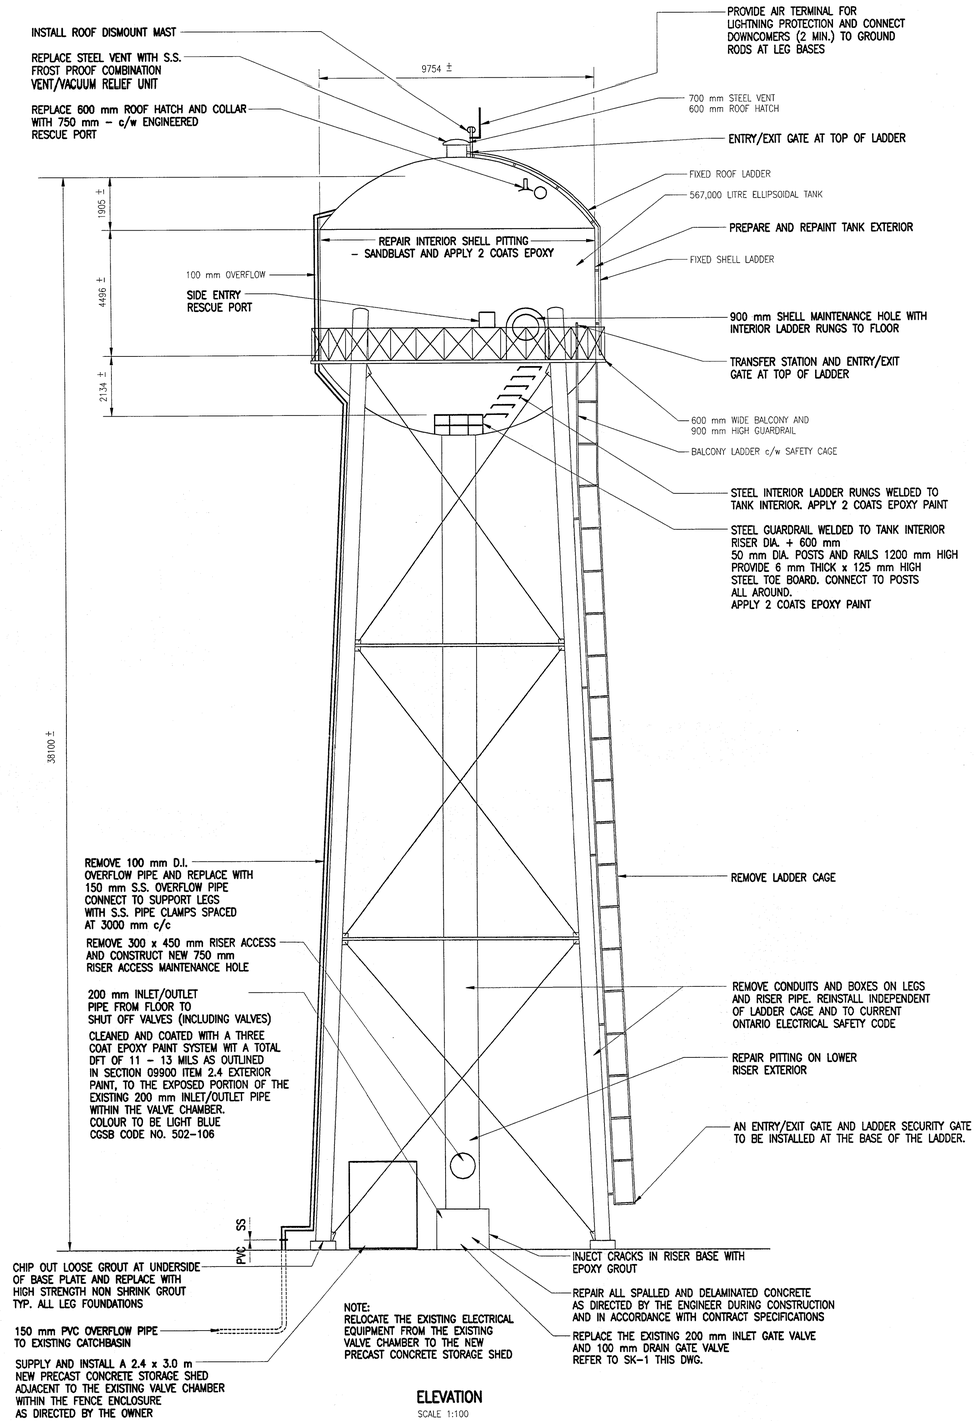

ELEVATION
SCALE 1:100

NOTE:

IT IS THE RESPONSIBILITY OF THE CONTRACTORS TO INFORM THEMSELVES OF THE EXACT LOCATION OF, AND ASSUME ALL LIABILITY FOR DAMAGE TO ALL UTILITIES, SERVICES AND STRUCTURES WHETHER ABOVE GROUND OR BELOW GRADE BEFORE COMMENCING THE WORK. SUCH INFORMATION IS NOT NECESSARILY SHOWN ON THE DRAWING, AND WHERE SHOWN, THE ACCURACY CANNOT BE GUARANTEED.

WITH THE SOLE EXCEPTION OF THE BENCHMARK(S) SPECIFICALLY DESCRIBED FOR THIS PROJECT, NO ELEVATION INDICATED OR ASSUMED HEREON IS TO BE USED AS A REFERENCE ELEVATION FOR ANY PURPOSE.

ALL DIMENSIONS AND INFORMATION SHALL BE CHECKED AND VERIFIED ON THE JOB AND ANY DISCREPANCIES MUST BE REPORTED TO THE CONSULTANT BEFORE COMMENCING THE WORK. DRAWINGS ARE NOT TO BE SCALED.

THIS DRAWING AND ALL ASPECTS OF ITS CONTENT ARE PROTECTED BY COPYRIGHT. REPRODUCTION IN WHOLE OR IN PART, BY ANY MEANS WHATSOEVER, WHETHER ELECTRONIC, MECHANICAL OR OTHERWISE, WITHOUT THE EXPRESS WRITTEN PERMISSION OF TOTTEN SIMS HUBICKI ASSOCIATES, IS PROHIBITED BY LAW.

TSH engineers architects planners
Totten Sims Hubicki Associates (1997) Limited
300 Water Street
Whitby, Ontario
L1N 9J2
TEL: 905-668-9363
FAX: 905-668-0221
E-mail tsh@tsh.ca
www.tsh.ca

No.	DATE	BY	ISSUES / REVISIONS
2	JULY 12/06	TSH	ISSUED FOR CONSTRUCTION
1	APRIL20/06	TSH	ISSUED FOR TENDER

CLIENT:

DRAWN BY: M. ANDERSON	CHECKED BY: M. GUNDRY
DESIGNED BY: J.TSAI	APPROVED BY: R. BAKER
SCALE: AS SHOWN	DATE: MARCH 2006

PROJECT:
CORPORATION OF THE COUNTY OF PRINCE EDWARD
WELLINGTON ELEVATED WATER STORAGE TANK
REPAIRS

DRAWING:
EXISTING CONDITIONS AND MODIFICATIONS
SITE PLAN AND ELEVATION

PROJECT No. : 52-27806

DRAWING No. G01